Permit #F00154144

FilmL.A., Inc.
6255 W Sunset Blvd, 12th Floor
Hollywood, CA 90028
t: (213)977-8600 - f: (213)977-8601
www.filmla.com

Summary Information

Permit No: F00154144 **Type of Permit:** FILMING **Release Date:** 08/02/2019

Production Company ABOMINABLE PICTURES INC

Insured Company Name ABOMINABLE PICTURES INC
Contact Phone No. 1 310-388-9827
Contact Phone No. 2
Fax 323-512-6032
Address 3330 CAHUENGA BLVD W, STE 300
LOS ANGELES, California 90068

Production Title BREWS BROTHERS

Type of Production TV Sitcom

Producer Jonathan Stern

Director Jeff Schaffer

1st AD Doug Turner

Production Manager Jack Brungardt

FilmL.A. Coordinator Melissa Levine

Location Manager Kristina Santoro
Primary Phone Mobile - 323-449-6923
Secondary Phone

Location Assistant n/a n/a
Primary Phone Office - 310-388-9827
Secondary Phone

Fees

Posting 600	$138.00
Posting 1200	$276.00
Notification Charge	$173.00
FILMLA NON-REFUNDABLE FILM APPLICATION FEE	$699.00
LA CITY LANE AND STREET CLOSURE FEE	$312.00
LA CITY FIRE DEPARTMENT SPOT CHECK SURCHARGE	$85.00

Total Permit Fee $1,683.00

Number of Locations 2

NOT A PERMIT

FilmL.A., Inc.
6255 W Sunset Blvd, 12th Floor
Hollywood, CA 90028
t: (213)977-8600 - f: (213)977-8601
www.filmla.com

Summary Information — Location

Permit Number	F00154144	**Location Manager**	Kristina Santoro
Production Company	ABOMINABLE PICTURES INC	Primary Phone	Mobile - 323-449-6923
Insured Company	ABOMINABLE PICTURES INC	Secondary Phone	
Production Title	BREWS BROTHERS		

Location Address 1581 Industrial St, Los Angeles, CA, 90021

Location Type Bar

Film Dates 8/5/2019 - 8/9/2019 05:00 - 22:00 5 days

Strike Dates 8/12/2019 - 8/16/2019 05:00 - 22:00

Open or Closed to the Public Closed

Generic Conditions

*Certain service and personnel fees required by jurisdictional agencies are not collected by FilmL.A. Any such fees must be paid directly to the appropriate agency, and a separate invoice will be provided to the permittee.
Community Survey Obtained
Must comply with attached conditions
Must Maintain 5' Clearance on Sidewalks/Walkways
Must maintain local/emergency access
No cast or crew parking on area streets
No interference with merchant activity.
No stopping or setting up in front of merchants or residents without prior approval
Number of uniformed officers listed on the permit is a minimum requirement.
Permittee remains responsible for deploying a sufficient number of uniformed officers to provide traffic and crowd control to ensure the safety of the film crew and the public.
Traffic Officers Required
Uniformed officers shall have a copy of the film permit in their possession and are required to confirm that all traffic control signage devices are in place.

Please see attached documents

153171_FULL_INDUSTRIAL_MILL_ALAMEDA_ SS (1).pdf
WALKTHROUGH - F00152890 - BREWS BROTHERS.pdf
-(94).pdf
Kristina Santoro ABOMINABLE PICTURES INC 7.31.19.pdf
Arts District Guidelines Revised April 29 2009.pdf

Equipment on Location

Type	Quantity
5 or 10 ton trucks	4
Cube Trucks	1
Generator	1
Picture vehicles	3
Stakebed Trucks	3

Personnel on Location

Type	Quantity
Cast	10
Crew	75
Extras	15
Off-Duty/Retired LAPD Officer(s)	2

NOT A PERMIT

FilmL.A., Inc.
6255 W Sunset Blvd, 12th Floor
Hollywood, CA 90028
t: (213)977-8600 - f: (213)977-8601
www.filmla.com

Summary Information — Location

Permit Number	F00154144	**Location Manager**	Kristina Santoro
Production Company	ABOMINABLE PICTURES INC	Primary Phone	Mobile - 323-449-6923
Insured Company	ABOMINABLE PICTURES INC	Secondary Phone	
Production Title	BREWS BROTHERS		

Filming Activities Camera on sticks; Drive ups & away; Equipment on property; Equipment on sidewalk, in curb lane & across street; Handheld equipment; Interior and exterior dialogue; Intermittent pedestrian control; Intermittent traffic control - 2 minutes standard; Cables on sidewalk & curb lane; Walk & talk; Picture vehicles in front of location; Picture food trucks ; Dog on set on the follow dates: 8/5 - 8/8; Simulated street ball game in middle of street; Scooter stunt sequence; Chalk boundary lines on street; Power washer cleanup; Portable restroom on street;

Jurisdiction **Political:** Los Angeles City - Council District 14 **Police:** Los Angeles Police Department **Fire:** Los Angeles City

Thomas Guide **Page:** 634 **Grid:** G6

Approvals

FILML.A. CLOSURES	Yulizza Ramirez
LOS ANGELES CITY DEPARTMENT OF PUBLIC WORKS	Vanessa Martin
LOS ANGELES CITY POLICE DEPARTMENT	Irene Martinez

Coordinator Note SPOT CHECK APPROVED at 1581 & 1601 INDUSTRIAL addresses under the following conditions:
%u2022 Cast/Crew to remain 100 or less
%u2022 The exits identified on attached "WALKTHROUGH - F00152890 - BREWS BROTHERS" shall remain accessible and/or open/unlocked (see site plans for specific requirements) during production prep/film/strike days while personnel are in building.
%u2022 1st AD shall conduct a safety meeting daily identifying the locations of the exits.
%u2022 Fire Extinguishers shall be hung on wall/pillar, visible and identified.
%u2022 NO SMOKING INDOORS

Parking

Base Camp	**Crew Parking**	1650 E 6th St, Los Angeles, CA, 90023
Location Type : Filming Location	Location Type : Other Location	

Posting "No Parking" signs N/S INDUSTRIAL ST, MILL ST - 600' WEST

Approximate Footage 301 - 600 **Log Number** 249654

Date(s) 8/5/2019 to 8/16/2019 **Time(s)** 00:00 to 00:00

NOT A PERMIT

FilmL.A., Inc.
6255 W Sunset Blvd, 12th Floor
Hollywood, CA 90028
t: (213)977-8600 - f: (213)977-8601
www.filmla.com

Summary Information — Location

Permit Number	F00154144	**Location Manager**	Kristina Santoro
Production Company	ABOMINABLE PICTURES INC	Primary Phone	Mobile - 323-449-6923
Insured Company	ABOMINABLE PICTURES INC	Secondary Phone	
Production Title	BREWS BROTHERS		

Posting "No Parking" signs S/S INDUSTRIAL ST, MILL ST - 600' WEST
W/S MILL ST, INDUSTRIAL ST - 500' NORTH

Approximate Footage 901 - 1200 **Log Number** 249656

Date(s) 8/5/2019 to 8/9/2019 **Time(s)** 00:00 to 00:00

Lane / Full Closure FULL CLOSURE INDUSTRIAL ST, MILL ST - S ALAMEDA ST (LOCAL ACCESS OKAY)

Approximate Footage 0 - 300

Date(s) 8/6/2019 to 8/6/2019 **Time(s)** 07:00 to 01:00

NOT A PERMIT

FilmL.A., Inc.
6255 W Sunset Blvd, 12th Floor
Hollywood, CA 90028
t: (213)977-8600 - f: (213)977-8601
www.filmla.com

Summary Information — Location

Permit Number	F00154144	**Location Manager**	Kristina Santoro
Production Company	ABOMINABLE PICTURES INC	Primary Phone	Mobile - 323-449-6923
Insured Company	ABOMINABLE PICTURES INC	Secondary Phone	
Production Title	BREWS BROTHERS		

Location Address 1601 Industrial St, Los Angeles, CA, 90021

Location Type Warehouse

Film Dates 8/5/2019 - 8/9/2019 05:00 - 22:00 5 days
8/12/2019 - 8/12/2019 05:00 - 22:00 1 day

Strike Dates 8/13/2019 - 8/16/2019 05:00 - 22:00

Open or Closed to the Public Closed

Generic Conditions
*Certain service and personnel fees required by jurisdictional agencies are not collected by FilmL.A. Any such fees must be paid directly to the appropriate agency, and a separate invoice will be provided to the permittee.
*LAFD UFSO: Company must contact FilmL.A. for extension of the Uniformed Fire Safety Officers' hours. During normal business hours, UFSO must also inform the LAFD Film desk of the extension.
All vehicles must be parked on private property
Community Survey Obtained
Must comply with attached conditions
Must Maintain 5' Clearance on Sidewalks/Walkways
Must maintain local/emergency access
No cast or crew parking on area streets
No interference with merchant activity.
No stopping or setting up in front of merchants or residents without prior approval
Number of uniformed officers listed on the permit is a minimum requirement.
Permittee remains responsible for deploying a sufficient number of uniformed officers to provide traffic and crowd control to ensure the safety of the film crew and the public.
Traffic Officers Required
Uniformed officers shall have a copy of the film permit in their possession and are required to confirm that all traffic control signage devices are in place.

Please see attached document Arts District Guidelines Revised April 29 2009.pdf

Equipment on Location

Type	Quantity
5 or 10 ton trucks	4
Cube Trucks	1
Generator	1

Personnel on Location

Type	Quantity
Cast	10
Crew	75
Extras	60

NOT A PERMIT

FilmL.A., Inc.
6255 W Sunset Blvd, 12th Floor
Hollywood, CA 90028
t: (213)977-8600 - f: (213)977-8601
www.filmla.com

Summary Information — Location

Permit Number	F00154144	**Location Manager**	Kristina Santoro
Production Company	ABOMINABLE PICTURES INC	Primary Phone	Mobile - 323-449-6923
Insured Company	ABOMINABLE PICTURES INC	Secondary Phone	
Production Title	BREWS BROTHERS		

Picture vehicles	3	LA City UFSO assigned	45603
Semi Trucks	3		

Filming Activities Camera on sticks; Drive ups & away; Equipment on property; Equipment on sidewalk, in curb lane & across street; Handheld equipment; Interior and exterior dialogue; Intermittent pedestrian control; Intermittent traffic control - 2 minutes standard; Cables on sidewalk & curb lane; Walk & talk; Picture vehicles in front of location; Picture food trucks ; 60 BG on 8/12 only; Trucks, equipment, and generator overnight and over weekends; Portable restroom on street;

Jurisdiction **Political:** Los Angeles City - Council District 14 **Police:** Los Angeles Police Department **Fire:** Los Angeles City

Thomas Guide **Page:** 634 **Grid:** G6

Approvals

LOS ANGELES CITY POLICE DEPARTMENT	Irene Martinez
LOS ANGELES CITY FIRE DEPARTMENT - FILM UNIT	Carlos Morel

Coordinator Note SPOT CHECK APPROVED at 1581 & 1601 INDUSTRIAL addresses under the following conditions:
%u2022 Cast/Crew to remain 100 or less
%u2022 The exits identified on attached "WALKTHROUGH - F00152890 - BREWS BROTHERS" shall remain accessible and/or open/unlocked (see site plans for specific requirements) during production prep/film/strike days while personnel are in building.
%u2022 1st AD shall conduct a safety meeting daily identifying the locations of the exits.
%u2022 Fire Extinguishers shall be hung on wall/pillar, visible and identified.
%u2022 NO SMOKING INDOORS

Coordinator Note UFSO REQUIRED
8/12 0530 - 1800 START AT 1601 Industrial St, Los Angeles, CA, 90021 FOLLOW TO 735 E 3rd St, Los Angeles, CA, 90013

Parking

Base Camp		**Crew Parking**	1650 E 6th St, Los Angeles, CA, 90023
Location Type : Filming Location		Location Type : Other Location	

NO PERMIT

Permit #F00154144

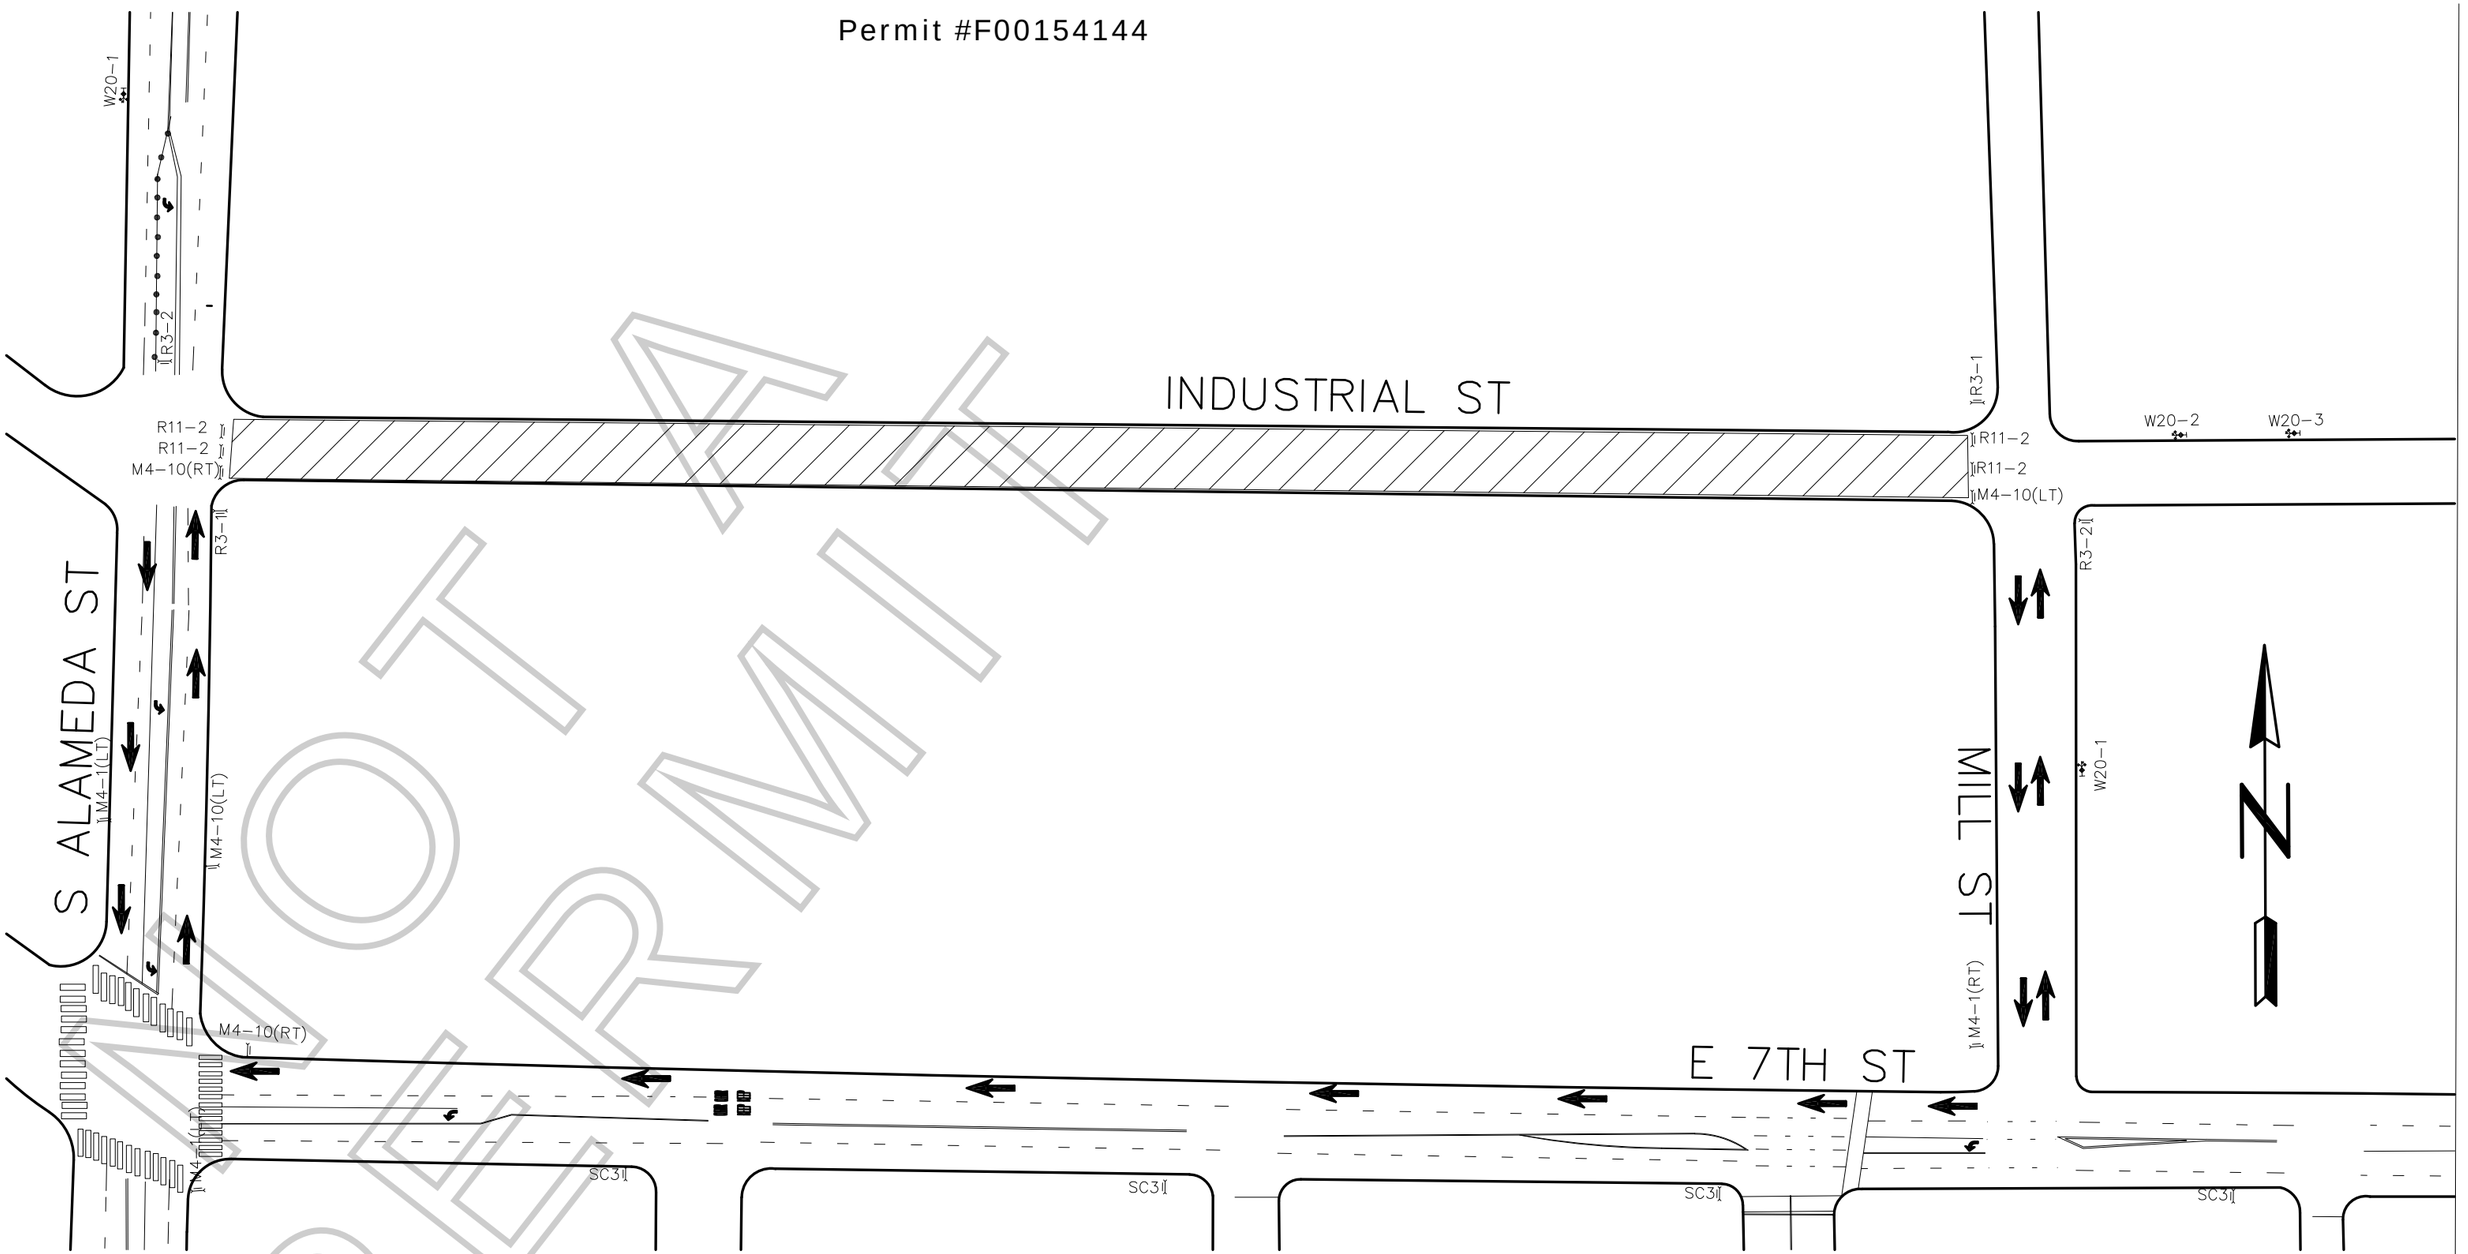

LEGEND:

- ADVANCE WARNING SIGN
- SIGN ON TYPE I BARRICADE
- TRAFFIC CONE 28" (REFLECTIVE)
- FLASHING ARROW SIGN (FAS)
- CLOSURE/WORK AREA

ROAD WORK AHEAD	ROAD CLOSED AHEAD	DETOUR AHEAD	R3-1 R3-2	ROAD CLOSED	DETOUR M4-10(RT) DETOUR M4-10(LT)	ROAD CLOSED THRU TRAFFIC	DETOUR	END DETOUR
W20-1	W20-3	W20-2		R11-2		R11-4	SC3	M4-8a

FILM LA COORDINATOR: MELISSA LEVINE
FILM LA PERMIT # F-154144

FULL CLOSURE :
FULL CLOSURE OF INDUSTRIAL ST
FROM MILL ST TO S ALAMEDA
8/6, 0700-0100

ABOMINABLE PICTURES
"BREW BROTHERS"
LOCATIONS CONTACT:
NEAL PROSANSKY (310) 733-8872

TCP DRAWN BY:
BENJAMIN ROJAS
PACIFIC TRAFFIC CONTROL, INC.
323.981.0600 PH.
LIC # 944488

GENERAL NOTES:

1. ALL SIGNING, STRIPING, AND TRAFFIC CONTROL DEVICES SHALL CONFORM TO THE CURRENT STATE OF CALIFORNIA DEPARTMENT OF TRANSPORTATION (CALTRANS) STANDARD PLANS AND STANDARD SPECIFICATIONS, CALIFORNIA M.U.T.C.D., AND ANY ADDENDUMS THERTO, AND AS SHOWN ON THESE PLANS.
2. THERE SHALL BE NO INTERFERENCE WITH TRAFFIC SIGNALS OR CROSSWALKS.
3. CONES SHALL BE 28" MINIMUM HEIGHT AND SHALL HAVE REFLECTORIZED SLEEVES FOR NIGHT WORK.
4. POLICE SHALL DIRECT TRAFFIC AS NECESSARY.

NOT A PERMIT

Permit #F00154144

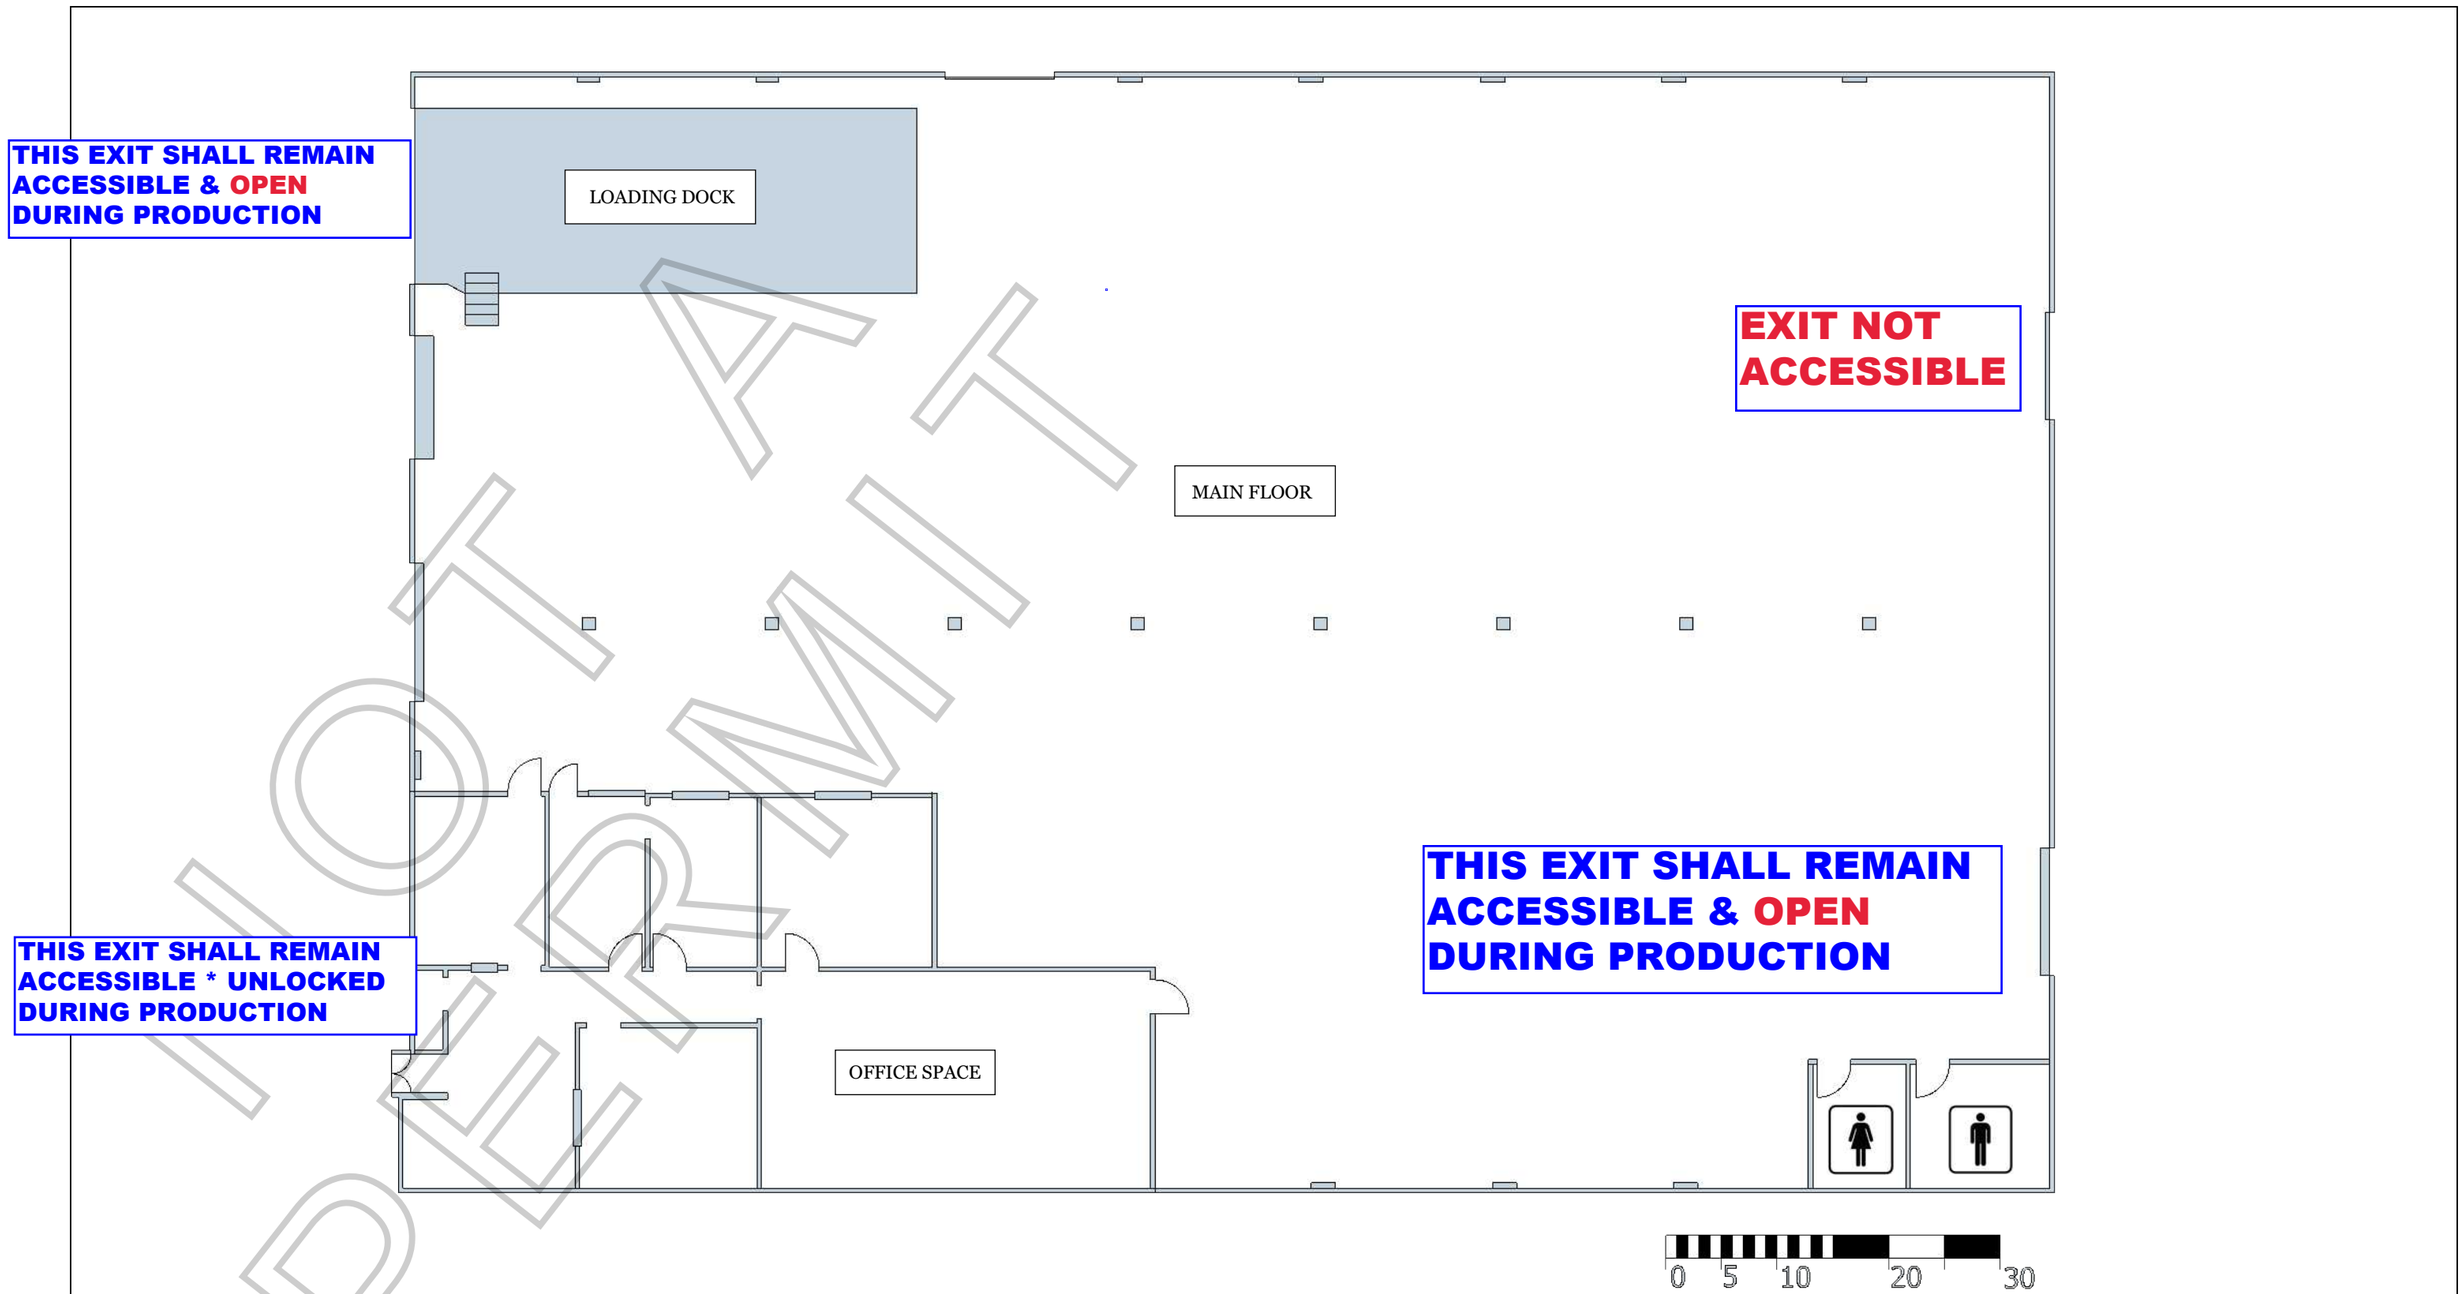
THIS EXIT SHALL REMAIN ACCESSIBLE & OPEN DURING PRODUCTION
LOADING DOCK
EXIT NOT ACCESSIBLE
MAIN FLOOR
THIS EXIT SHALL REMAIN ACCESSIBLE * UNLOCKED DURING PRODUCTION
OFFICE SPACE
THIS EXIT SHALL REMAIN ACCESSIBLE & OPEN DURING PRODUCTION
0 5 10 20 30

NOT A PERMIT

Support Space

Brew Brothers

REVISIONS

	MM/DD/YY	REMARKS
1	06 /20 /19	Created. V1
2	_ _/_ _/_ _	...
3	_ _/_ _/_ _	...
4	_ _/_ _/_ _	...
5	_ _/_ _/_ _	...

A 01

Rubenstein architects
610 lanport street, suite 5, el segundo, ca 90245 tel 310.446.0182 fax 310.384.1302 rubensteinarchitects.com

THIS EXIT SHALL REMAIN ACCESSIBLE & UNLOCKED DURING PRODUCTION

THIS EXIT SHALL REMAIN ACCESSIBLE & UNLOCKED DURING PRODUCTION

Permit #F00154144

NOT A PERMIT

First Floor Plan
3/16" = 1'-0"

WALL LEGEND

Existing Walls

New Walls

A-101 - General Notes

Item	Comments
1	Total Seating = 69; 5% x 69 = 3.4 Seats. 3 ADA seats required
2	Provide shop drawings for all Utilities and Brewing equipment in order to verify correct fitment in various rooms and best location.
3	Verify location, size, and surrounding equipment / utilities prior to construction of room walls and doors. If there are any discrepancies alert the owner and Architect
4	All equipment locations are suggested locations, verify with installer and manufacturere for proper locations.
5	49 MAX. BUILDING OCCUPANCY

Iron Triangle Brewing Company

1581 E Industrial Street
Los Angeles, CA 90021

Revision Schedule

No	Revision Description	To	Date
1	Slab Design + Var.	ITBC	04-07-2015
2	CUP	LADBS	04-15-2015
3	CUP / Exiting	LADBS	07-20-2015

This document, and the ideas and designs incorporated herein as an instrument of professional service is the property of Rubenstein Architects Inc. and is not to be used in whole or in part for any project other than the one identifies herein without the written authorization of Rubenstein Architects Inc. This document shall not be reproduced or modified in any way without the expressed written consent of Rubenstein Architects Inc. All drawings, specifications as well as the ideas and concepts described herein are under the protection of all applicable copyright laws

Status:	Issued for Const.
Issue Date:	03-17-2015
Scale:	As indicated
Drawn by:	NR
Checked by:	NR
Project Number:	14491

First Floor Plan

Sheet Title

A-101

D:\Revit Local Files\14491_IronTriangleBrewingCompany_central_2016_v03_00_nrubens.rvt

City of Los Angeles Animal Services North Central Shelter

3201 Lacy Street, Los Angeles, CA 90031
(888) 452-7381

Permit #F00154144

Receipt Number: R19-076115

Receipt Date: Tuesday, July 09, 2019

PID:P1003891

Person Information:CHRIS AGNEW
1481 E 4TH ST
LOS ANGELES, CA 90033

Received From: PPS Check No: 70412 Phone: (323) 260-4777

Item:	Animal ID:	Reference No:	Price:	Each:	Amount:
PMT AML FLM		1 DOG	$680.00	1	$680.00

Total Fees Due: $680.00

Payments:
Cash:
Check: $680.00
Credit Card:

Total Payments Received: $680.00

Thank You!

Change: $0.00
Balance Due: $0.00

NOT A PERMIT

Shelter Hours

Tuesday through Saturday - 8:00 AM to 5:00 PM and Sundays - 11:00AM to 5:00PM
All Shelters are CLOSED Mondays and Holidays

Clerk: N CENTRA mgodinez Transaction Date: 07/09/19 Print Date/Time: 7/9/2019 9:33:32AM

Scanned with CamScanner

Make Check Payable to: Department of Animal Services

APPLICATION FOR FILM PERMIT

TO: THE DEPARTMENT OF ANIMAL SERVICES
3320 West 36th Street, Los Angeles, CA 90018

No Refund Allowed
Applications Must Be Filled Out Completely

Permit #P-0015414

Name of Applicant/Authorized Representative (Print Clearly): Chris Agnew@ PPS, Inc	**Purpose of Permit:** **Check One:** (X) Commercial ( ) Non-Commercial ( ) New ( ) Renewal
Address of Applicant (HOME): 1481 E. 4th St — Phone: 323-260-4777	Have you ever been convicted of Animal Cruelty? ( ) Yes (X) No
City: Los Angeles, CA — Zip: 90033	Have you received a copy of the Department of Animal Services Permit Book? (Also known as the Rules & Regulations.) (X) Yes ( ) No
Name of Business: Abominable Pictures Inc	
Business Address: 3300 Cahuenga Blvd W, Ste 300 — Phone: 323-363-7933	
City: Los Angeles, CA — Zip: 90068	Have you read and understand the above mentioned Rules & Regulations? (X) Yes ( ) No
Name of Production? Brews Brothers	Date(s) of Filming? 7/10 to 8/12
Name of Contacts/Production Managers: Neal Prosansky — Phone Number: 310-733-8872	Time(s) animals will be filmed? 0500 am / pm to: 0200 am / pm
	Filming Address: 1581 & 1601 Industrial St, LA 90021
Film LA Inc. Representative if Applicable: Melissa Levine/Hans Groszkruger, F-152890 & F-153171 — Phone Number: 213.977.8600	Include maps, call sheets, scripts and all other applicable paperwork when applying.

Describe the scene where animal(s) will be filmed: Dog on set

ANIMAL INFORMATION

1. Name of Agency/Owner: Mathilde De Cagny Dog Training — Phone: 310-650-4280		Quantity	Type(s) of Animals
Address:		1	Dog
City:	Zip:		
Name of Handler: Mathilde De Cagny — Local Phone: 310-650-4280		Address:	
2. Name of Agency/Owner: — Phone:		Quantity	Type(s) of Animals
Address:			
City:	Zip:		
Name of Handler: — Local Phone:		Address:	

Use the Reverse Side if Additional Space is Needed

As the authorized representative of the above production company, I hereby agree, on their behalf , to abide by the laws of the City of Los Angeles and the Rules and Regulations of the Department of Animal Services. I certify that all statements made on or in connection with this application are true and complete to the best of my knowledge and belief, and I understand and agree that any misstatements or omissions of material fact herein may cause the denial or revocation of the requested permit.

I further understand and agree that the above premises may be inspected on a regular basis in accordance with the provisions of sections 53.03, 53.50 and 53.65 L.A.M.C. and such other sections as may be applicable.

7/8/19
Date

Signature of Authorized Representative

For Official Use Only

Receipt Number: R19-076115

The Applicant ( ) **meets** ( ) **does not meet** the requirements set forth in L.A.M.C. 53.50 and all other applicable state and federal laws. Therefore the permit shall be : ( ) **Granted** ( ) **Denied**

Total Fees: 680	Permit Fees: 680
Permit Number:	Permit Issued:
Expires:	

INSPECTION

Date:	Inspected By:	Approved By:

General Manager — Date

NOT A PERMIT

Scanned with CamScanner

Permit #F00154144

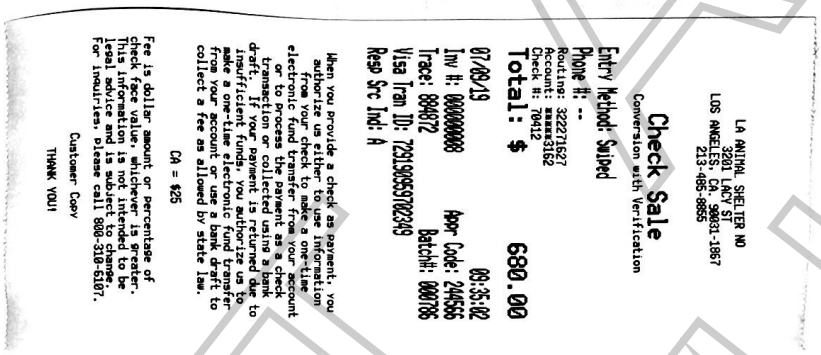

LA ANIMAL SHELTER NO
3201 LACY ST
LOS ANGELES, CA. 90031-1867
213-485-8865

Check Sale
Conversion with Verification

Entry Method: Swiped
Phone #: --
Routing: 322271627
Account: ********3162
Check #: 70412

Total: $ 680.00

07/09/19 09:35:02
Inv #: 000000008 Appr Code: 240566
Trace: 894872 Batch#: 000706
Visa Tran ID: 729190559702349
Resp Src Ind: A

When you provide a check as payment, you authorize us either to use information from your check to make a one-time electronic fund transfer from your account or to process the payment as a check transaction or collected using a bank draft. If your payment is returned due to insufficient funds, you authorize us to make a one-time electronic fund transfer from your account or use a bank draft to collect a fee as allowed by state law.

CA = 825

Fee is dollar amount or percentage of check face value, whichever is greater. This information is not intended to be legal advice and is subject to change. For inquiries, please call 800-310-6107.

Customer Copy

THANK YOU!

PACIFIC PRODUCTION SERVICES, INC.

City of Los Angeles

Animal #R19-076115 7/10 - 8/12 1581 & 1601 In

7/8/2019

70412

680.00

CK#70412 7/8 $680.00
Coordinator: Chris
Runner: Chuck

680.00

PPS Chase 3162 Abominable Pictures Inc.:Brews Brothers:7/8

NOT A PERMIT

Scanned with CamScanner

Appointment of Pacific Production Services
As Authorized Agent and Representative

I certify that I am a representative of ABOMINABLE PICTURES INC ("Principal") and am authorized to enter into binding contractual agreements on its behalf. I further certify that I am authorized by Principal to appoint other representatives and agents for Principal and to give such representatives and agents authority to enter into and bind Principal to agreements relating to the issuance of and compliance with location film (e.g. theatrical, television, commercial and other motion. picture filming) and still photographic permits, including the permits themselves and any riders to such permits. Acting on behalf of Principal in my capacity as its authorized representative, I appoint Pacific Production Services and it employees and agents ("PPS") as Principal's authorized representatives and agents to apply for location film (e.g. theatrical, television, commercial and other motion. picture filming) and still photographic permits on behalf of Principal through FilmLA, Inc. for any city, county or through any other jurisdictions where FilmLA, Inc. operates, to negotiate, discuss, accept, modify, agree to and bind Principal to the terms and conditions of such permits (including all restrictions and/or community guidelines applicable to any such permit); and to execute such permits on behalf of Principal. Principal understands, acknowledges and agrees that it (and/or its insurer) remains responsible and liable for all obligations imposed by or incidental to any permit or rider issued to Principal signed by any employee or agent of (including any coordinator, runner or messenger used by) PPS. Principal further agrees to comply with the terms and conditions of any such permits and hereby appoints PPS as an authorized representative to facilitate compliance with such terms and conditions following issuance of any such permits and to enter into agreements for Principal with respect thereto. Any person, agency, entity, or organization (including FilmLA, Inc. and any city, county or other jurisdictions where FilmLA, Inc. operates) may rely upon this appointment and need not obtain further authorization for any act described herein. An original or faxed copy of this appointment shall be sufficient, and may be treated as an original for your purposes. The appointment may be revoked by Principal at any time in writing delivered to FilmLA, Inc., but in any case shall expire one (1) year from the date of execution set forth below.

I declare under penalty of perjury under the laws of the State of California that I am authorized to appoint PPS as agent for Principal, and based upon that authority I hereby appoint PPS as Principal's agent as set forth herein.

Date: 7/31/2019	ABOMINABLE PICTURES INC
	Name of Principal (i.e. company name) (Please Print)
Representative's Signature	3330 Cahuenga Blvd W, Ste 300
Kristina Santoro	Los Angeles, CA 90068
Representative's Name (Please Print)	Principal's Mailing Address (Please Print)
Location Manager	323-363-7933
Representative's Title (Please Print)	Principal's Phone Number (Please Print)

Pacific Production Services
Eric Nichols, President
1481 E. 4th Street
Los Angeles, CA 90033
Ph: 323-260-4777 Fx: 323-415-6180

NOT A PERMIT

SPECIAL FILMING CONDITIONS
THE ARTS DISTRICT

The Special Film Conditions described below will be included in the terms and conditions of permits issued for filming in this area and are in addition to the standard terms and conditions applicable to filming permits generally. While these Special Filming Conditions will be included as terms if a permit for filming in this are is issued, they are not intended to, and do not, establish the criteria or standards for determining whether or not a particular permit(s) will be issued for this area. The decision whether or not a particular permit(s) will be issued is vested in the discretion of the appropriate City or County department or their designees (including FilmL.A.), to be exercised consistent with public health, safety and general welfare, and applicable land-use ordinances.

This is a mixed-use area that includes manufacturing facilities, warehouses, artists/artisans and residents. These Special Conditions apply to the area roughly between 1st Street and 7th Street and between Alameda Avenue and the LA River. Within the past ten years, this area has experienced an influx of permanent residents into what was predominantly a light to heavy manufacturing zone for over 75 years.

The motion picture industry has amicably co-existed with the businesses and residents of this area for decades and desires to continue to do so. These Conditions are designed to promote cooperation between film companies, local businesses and residents so that each group can effectively utilize this diverse area. Violation of any of the conditions as outlined below may result in permit revocation or other administrative action.

- Affected residents/merchants and businesses must be notified at least two days in advance of the first day of filming or the first day of any substantial set preparation for productions that:
  - Request parking restrictions on the following public streets: Traction Avenue, East 2nd Street (except Alameda Street to Garey Street), East 3rd Street, Vignes Street, Molino Street (Palmetto Street to 4th Street only)
  - Request a street closure
  - Involve any special effects, gunfire, audible playback, helicopter activity, or other disruptive activities
  - FilmL.A. or the production company shall consult a designated community representative when an applicant requests a permit with less than two days notice under the above circumstances
- Posting on more than one side of Traction Avenue, East 2nd Street (except Alameda to Garey), East 3rd Street (except Vignes to Santa Fe), Vignes Street, Molino from 4th Street to Palmetto, Hewitt from Palmetto to 4th Street, 4t Street from Colyton to Molino requires a notification to a designated person in the building where alternate parking is not provided. Posting on both sides of the above streets is allowed without signatures on Sundays.
- When "No Parking" signs are posted on both sides of Hewitt between 4th Street and Traction Avenue, Art Share (213-687-4278) and Bedlam (213-909-1512) must be notified.
- Posting for equipment and/or picture, other than the streets listed above, will be reviewed on a street by street basis and may not exceed 450 linear feet. Additional posting may be granted if there is a majority of support from affected residents/businesses/merchants, and indicated on the permit. After filming is completed, companies are requested, as a courtesy (only LADOT is to touch the posting signs), to turn all "No Parking" signs around so that they face the opposite direction.

NOT A PERMIT

- Companies must provide adequate detour and directional signage when street closures are in place, conforming as much as possible to current LADOT standards and practices. Detour routes must accommodate large, semi and tractor trailer trucks.

- The Arts District is home to many art gallery openings and live, local theater. When the following locations are directly impacted, notification is required if in conflict with a scheduled event at the Downtown Playhouse (929 E. 2nd Street 213-626-6909) and Art Share LA (801 E. 4th Place 213-687-4278).

- Productions filming near residential buildings after midnight or before 6:00am are required to notify designated representatives of the proposed activity. Contact information for building representatives will be made available on request from the community filming liaison (Jonathan Jerald 213-814-7164).

- Crew with walkie-talkies must wear headsets when filming after 12:00 am and before 6:00 am.

- Changeable Message Signs (CMS) will be required on the day(s) of filming activity that requires a full closure on the 1st, 4th and 6th Street Bridges. CalTrans/LADOT approved notification signs are sufficient and must be in place in advance of filming activity and must include the dates and times of closures.

- Cast/Crew are not permitted to park on the area streets. Off-street parking must be provided for personal vehicles.

- Generators are to be placed as far away from residential buildings as possible. Placement will be considered on a case-by-case basis.

- Production companies are required to completely remove all trash, food, cardboard boxes, etc. from the general vicinity at the end of each filming day. Production companies will be held responsible for the actions of the catering companies they employ to provide food for the cast and crew.

- Food should not be given directly to the homeless persons in the area. Production companies wishing to help the homeless should do so though one of the service providers in the downtown area.

- FilmL.A will monitor frequency and look for ways to mitigate the impacts of filming prior to placing a location off limits.

- Unless a signature survey is completed, the west side of Mateo Street between 4th Place and Palmetto Street must be kept clear of equipment, vehicles, condors and lights. This area, however, may be used for camera placement between the hours of 7:00 am and 10:00 pm only.

- When filming take place after 10:00 pm or before 7:00 am, generators are to be placed as far as possible away from residential buildings and lights are to be screened to avoid disturbing nearby residents.

- The Molino Loft buildings (500 and 530 Molino Street) and Marc Free should be notified (310-871-2652) for filming activity or parking restrictions along 4th Place between Molino and Mateo [the curve].

NOT A PERMIT

- Due to the mixed use nature of the neighborhood, productions wishing to utilize space along the west side of Santa Fe Ave. between 2nd and 3rd Streets and the north side of 3rd Street from Santa Fe Avenue to west 100 feet must obtain a signature from Valerie Mitchell or designated representative (213-687-3987).

- Frequent filming in the area of Vignes and 2nd Streets along with the high demand for parking in the area requires that posted "No Parking" on Vignes Street between 1st Street and 2nd Street shall be limited to no more than 200 feet, unless alternate parking or notification are provided to a designated representative from the building.

- The area near 3rd and Traction Avenue is home to many small businesses that have greatly helped to develop the area. In order to be sensitive to these businesses it is necessary for production companies to obtain signatures from the following businesses when there are filming activities or parking on the 700 block of 3rd Street between Traction Avenue and Hewitt Street: Zip Fusion- Jason Ha (744 E. 3rd Street, 213-680-3770); Lakich Studio-Lily Lakich (704 Traction Avenue, 213-620-8641); Ay Carrumba (714 Traction Avenue, 213-620-0274); Wurstkuche Sausage Grill- Joseph Petruzulli (800 E 3rd St, 213-667-4444); Blue Dahlia (738 E 3rd St, 213 613-0621)

- Outdoor food preparation using charcoal or gas grills must be at least 100 feet away from any residential building.

NO PERMIT

SPECIAL FILMING CONDITIONS
THE ARTS DISTRICT

The Special Film Conditions described below will be included in the terms and conditions of permits issued for filming in this area and are in addition to the standard terms and conditions applicable to filming permits generally. While these Special Filming Conditions will be included as terms if a permit for filming in this are is issued, they are not intended to, and do not, establish the criteria or standards for determining whether or not a particular permit(s) will be issued for this area. The decision whether or not a particular permit(s) will be issued is vested in the discretion of the appropriate City or County department or their designees (including FilmL.A.), to be exercised consistent with public health, safety and general welfare, and applicable land-use ordinances.

This is a mixed-use area that includes manufacturing facilities, warehouses, artists/artisans and residents. These Special Conditions apply to the area roughly between 1st Street and 7th Street and between Alameda Avenue and the LA River. Within the past ten years, this area has experienced an influx of permanent residents into what was predominantly a light to heavy manufacturing zone for over 75 years.

The motion picture industry has amicably co-existed with the businesses and residents of this area for decades and desires to continue to do so. These Conditions are designed to promote cooperation between film companies, local businesses and residents so that each group can effectively utilize this diverse area. Violation of any of the conditions as outlined below may result in permit revocation or other administrative action.

- Affected residents/merchants and businesses must be notified at least two days in advance of the first day of filming or the first day of any substantial set preparation for productions that:
  - Request parking restrictions on the following public streets: Traction Avenue, East 2nd Street (except Alameda Street to Garey Street), East 3rd Street, Vignes Street, Molino Street (Palmetto Street to 4th Street only)
  - Request a street closure
  - Involve any special effects, gunfire, audible playback, helicopter activity, or other disruptive activities
  - FilmL.A. or the production company shall consult a designated community representative when an applicant requests a permit with less than two days notice under the above circumstances
- Posting on more than one side of Traction Avenue, East 2nd Street (except Alameda to Garey), East 3rd Street (except Vignes to Santa Fe), Vignes Street, Molino from 4th Street to Palmetto, Hewitt from Palmetto to 4th Street, 4t Street from Colyton to Molino requires a notification to a designated person in the building where alternate parking is not provided. Posting on both sides of the above streets is allowed without signatures on Sundays.
- When "No Parking" signs are posted on both sides of Hewitt between 4th Street and Traction Avenue, Art Share (213-687-4278) and Bedlam (213-909-1512) must be notified.
- Posting for equipment and/or picture, other than the streets listed above, will be reviewed on a street by street basis and may not exceed 450 linear feet. Additional posting may be granted if there is a majority of support from affected residents/businesses/merchants, and indicated on the permit. After filming is completed, companies are requested, as a courtesy (only LADOT is to touch the posting signs), to turn all "No Parking" signs around so that they face the opposite direction.

NOT A PERMIT

- Companies must provide adequate detour and directional signage when street closures are in place, conforming as much as possible to current LADOT standards and practices. Detour routes must accommodate large, semi and tractor trailer trucks.

- The Arts District is home to many art gallery openings and live, local theater. When the following locations are directly impacted, notification is required if in conflict with a scheduled event at the Downtown Playhouse (929 E. 2nd Street 213-626-6909) and Art Share LA (801 E. 4th Place 213-687-4278).

- Productions filming near residential buildings after midnight or before 6:00am are required to notify designated representatives of the proposed activity. Contact information for building representatives will be made available on request from the community filming liaison (Jonathan Jerald 213-814-7164).

- Crew with walkie-talkies must wear headsets when filming after 12:00 am and before 6:00 am.

- Changeable Message Signs (CMS) will be required on the day(s) of filming activity that requires a full closure on the 1st, 4th and 6th Street Bridges. CalTrans/LADOT approved notification signs are sufficient and must be in place in advance of filming activity and must include the dates and times of closures.

- Cast/Crew are not permitted to park on the area streets. Off-street parking must be provided for personal vehicles.

- Generators are to be placed as far away from residential buildings as possible. Placement will be considered on a case-by-case basis.

- Production companies are required to completely remove all trash, food, cardboard boxes, etc. from the general vicinity at the end of each filming day. Production companies will be held responsible for the actions of the catering companies they employ to provide food for the cast and crew.

- Food should not be given directly to the homeless persons in the area. Production companies wishing to help the homeless should do so though one of the service providers in the downtown area.

- FilmL.A will monitor frequency and look for ways to mitigate the impacts of filming prior to placing a location off limits.

- Unless a signature survey is completed, the west side of Mateo Street between 4th Place and Palmetto Street must be kept clear of equipment, vehicles, condors and lights. This area, however, may be used for camera placement between the hours of 7:00 am and 10:00 pm only.

- When filming take place after 10:00 pm or before 7:00 am, generators are to be placed as far as possible away from residential buildings and lights are to be screened to avoid disturbing nearby residents.

- The Molino Loft buildings (500 and 530 Molino Street) and Marc Free should be notified (310-871-2652) for filming activity or parking restrictions along 4th Place between Molino and Mateo [the curve].

NOT A PERMIT

- Due to the mixed use nature of the neighborhood, productions wishing to utilize space along the west side of Santa Fe Ave. between 2nd and 3rd Streets and the north side of 3rd Street from Santa Fe Avenue to west 100 feet must obtain a signature from Valerie Mitchell or designated representative (213-687-3987).

- Frequent filming in the area of Vignes and 2nd Streets along with the high demand for parking in the area requires that posted "No Parking" on Vignes Street between 1st Street and 2nd Street shall be limited to no more than 200 feet, unless alternate parking or notification are provided to a designated representative from the building.

- The area near 3rd and Traction Avenue is home to many small businesses that have greatly helped to develop the area. In order to be sensitive to these businesses it is necessary for production companies to obtain signatures from the following businesses when there are filming activities or parking on the 700 block of 3rd Street between Traction Avenue and Hewitt Street: Zip Fusion- Jason Ha (744 E. 3rd Street, 213-680-3770); Lakich Studio-Lily Lakich (704 Traction Avenue, 213-620-8641); Ay Carrumba (714 Traction Avenue, 213-620-0274); Wurstkuche Sausage Grill- Joseph Petruzulli (800 E 3rd St, 213-667-4444); Blue Dahlia (738 E 3rd St, 213 613-0621)

- Outdoor food preparation using charcoal or gas grills must be at least 100 feet away from any residential building.

NO PERMIT